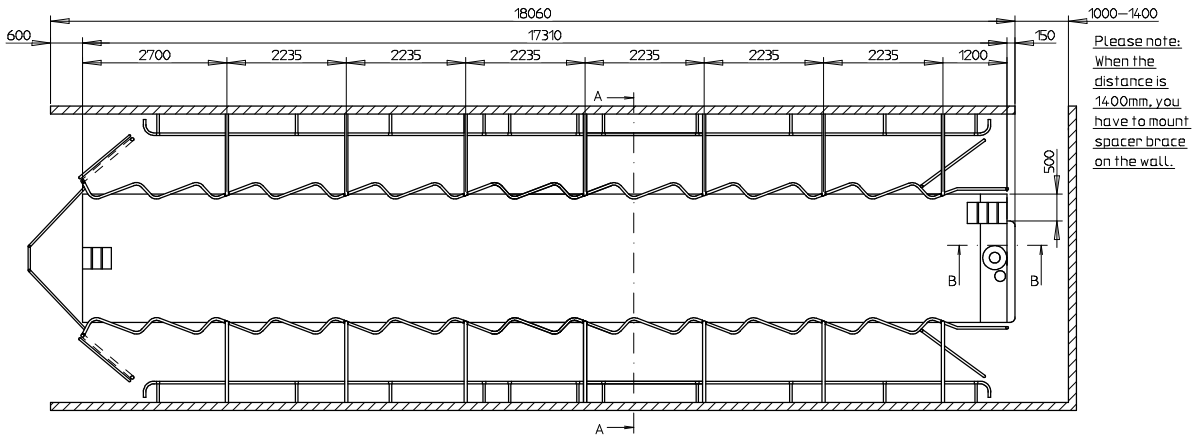

Please note:
When the distance is 1400mm, you have to mount spacer brace on the wall.

Section A–A

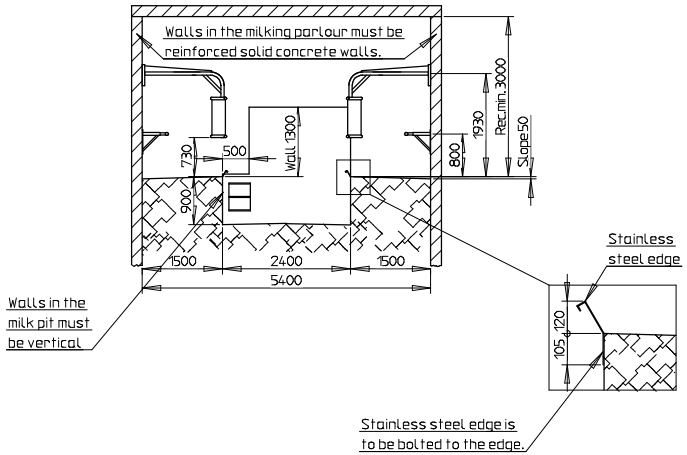

Section B–B

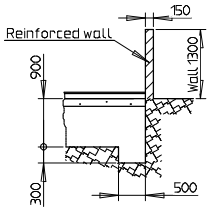

Please note!
Ventilation:
During building up there must be provided the necessary ventilation to prevent condensed water in the milking parlour.

The walls of the milking Parlour, on which you mount the stall construction must be flat. No posts, rafters etc. are allowed as they might obstruct to the cows.

All measures in mm

STRANGKO A/S HORNE, DK-6800 VARDE TLF. +4575260211	Tolerances:	Overflades:	Målestok: 1:50.0
			Vægt:
			Materiale:
			Dimension:
			Benævnelse: Milking parlour 2x14 30° Extra
	Dato	Navn	
	Tegn. 29.04.04	Jø	Tegningsnummer: 02 214 004 01
	Kont.		Side: 1
	Afd.		
Rev. Rettelse	Dato Navn	Original:	Erst. f.: Erstatn.: